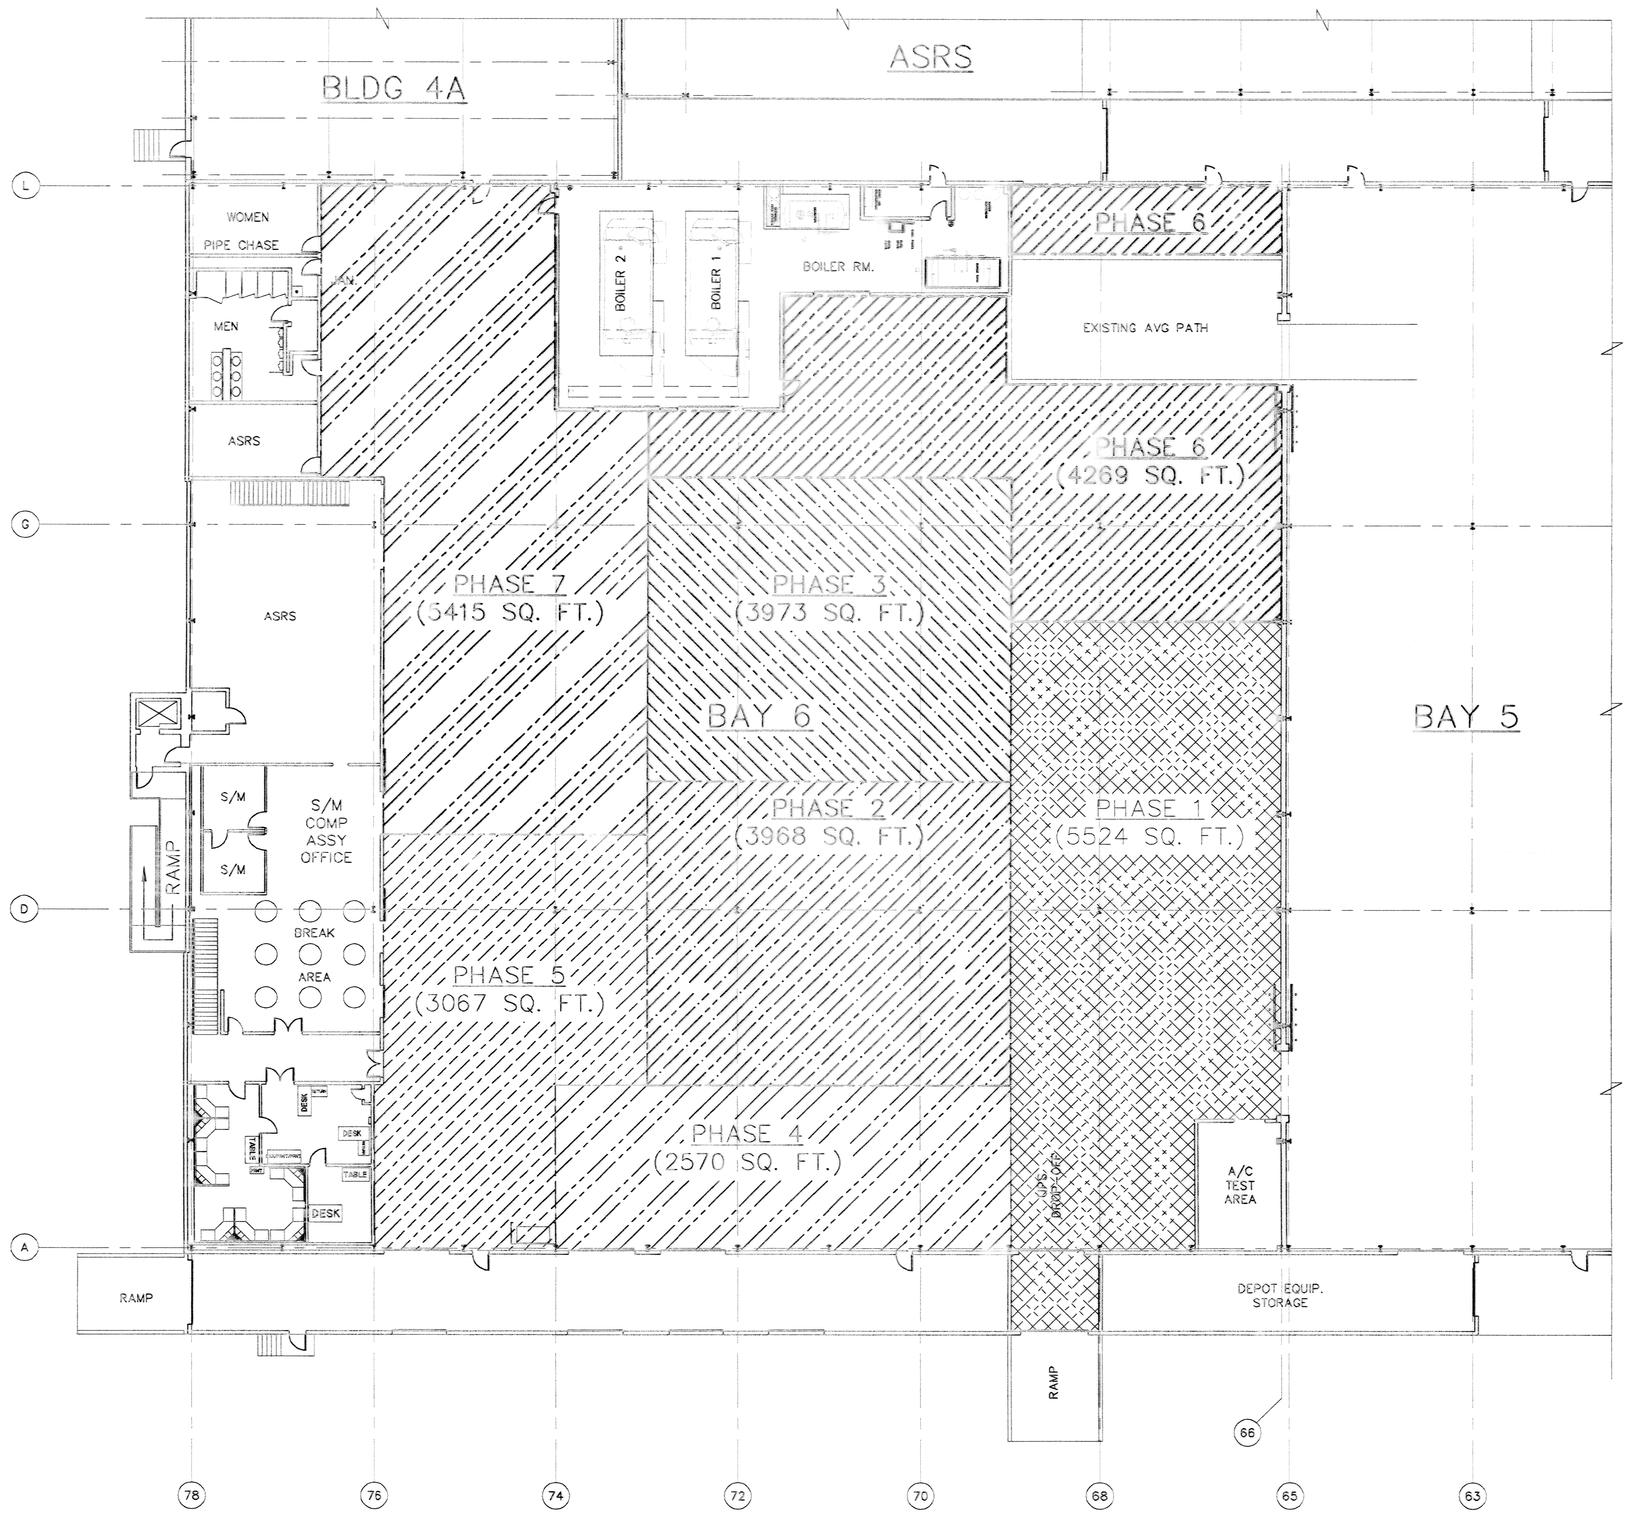

FLOOR PLAN – BUILDING NO. 1C, BAY 6

SCALE: 1/16"=1'-0"

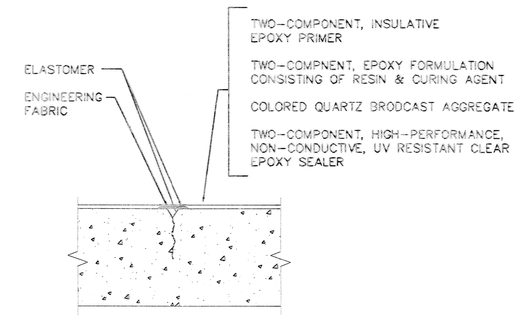

SECTION (CRACK CONDITIONS)

NO SCALE

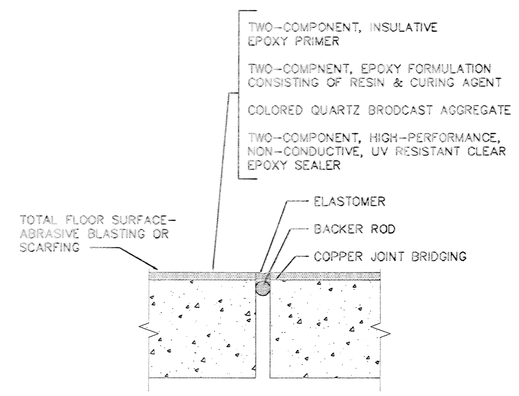

SECTION (EXPANSION JOINT)

NO SCALE

GOVERNMENT WORK PHASING PLAN:

PHASE 1: (5524 SQ. FT.)

LIMITATIONS: NO TRUCK TRAFFIC ON/THROUGH UPS/FEDEX DELIVERY RAMP
NO TRUCK TRAFFIC THROUGH NE TRUCK DOOR 1C86/5

PREWORK: MOVE QDR TO NEW LOCATION
TEMPORARILY MOVE MILSTRIP VERIFIERS OUT OF AREA
TEMPORARILY UNLOAD UPS/FEDEX AT TRUCK DOCKS

POST FLOORING: MOVE CREDIT CARD RECEIVING/WORK STATION TO NEW AREA
MOVE MARK FOR WORK AREA/STATION TO NEW AREA
MOVE MILSTRIP VERIFIERS BACK TO NEW AREA
MOVE MILSTRIP RECEIVERS/WORK STATIONS TO NEW AREA

PHASE 2: (3968 SQ. FT.)

LIMITATIONS: NO TRUCK TRAFIC THROUGH E TRUCK SIDE

PREWORK: TEMPORARILY MOVE MISC. ITEMS OUT OF THIS AREA
TEMPORARILY MOVE ANY FIREFINDER WORK OUT OF THIS AREA

POST FLOORING: MOVE FIREFINDER WORK BACK TO THIS AREA

PHASE 3: (3973 SQ. FT.)

PREWORK: TEMPORARILY MOVE MISC. ITEMS OUT OF THIS AREA
TEMPORARILLY MOVE ANY FIREFINDER WORK OUT OF THIS AREA

POST FLOORING: MOVE FIREFINDER WORK BACK TO THIS AREA
MOVE LOCAL PALLET STAGING TO NEW AREA
MOVE LOCAL RECEIVERS/WORK STATIONS TO NEW AREA

PHASE 4: (2570 SQ. FT.)

LIMITATIONS: NO TRUCKS UNLOADED THROUGH TRUCK DOCKS #2 OR #3

PREWORK: TEMPORARILY MOVE F-STOCK RECEIVING

POST FLOORING: MOVE F-STOCK BACK TO WORK AREA

PHASE 5: (3067 SQ. FT.)

LIMITATIONS: NO TRUCKS UNLOADED THROUGH TRUCK DOCK #1
RESTRICTED PEDESTRIAN FLOW FROM/TO OFFICE AREA

PREWORK: TEMPORARILY MOVE ANY STAGED MATERIALS FROM THE AREA

PHASE 6: (4269 SQ. FT.)

LIMITATIONS: NO TRUCK TRAFFIC THROUGH NW TRUCK DOOR
NO ACCESS TO ASRS BREAK AREA FROM 1C86

PREWORK: TEMPORARILY MOVE "PALLET STORAGE TO ASRS"

POST FLOORING: MOVE "PALLET STORAGE TO ASRS BACK"

PHASE 7: (5415 SQ. FT.)

LIMITATIONS: NO TRUCK TRAFFIC INTO/OUT OF SE CORNER OF BLDG
NO ACCESS TO MEN'S/WOMEN'S BATHROOMS
RESTRICTED PEDESTRIAN FLOW FROM/TO CURRENT LOCAL OFFICE AREA

PREWORK: TEMPORARILY MOVE ANY FIREFINDER WORK OUT OF THIS AREA
TEMPORARILY MOVE ANY STAGED MATERIALS FROM THE AREA

POST FLOORING: MOVE FIREFINDER WORK BACK TO THIS AREA

ASSUMPTIONS:

FLOOR COATINGS WILL TAKE (3) DAYS; FRIDAY, SATURDAY & SUNDAY
FLOOR COATINGS PAHSES WILL BE SCHEDULED ONE PHASE EACH WEEK
PREP WORK CAN BEGIN THURSDAY AT 16:00
TOTAL CURE WILL BE FINISHED ON MONDAY AT 7:00

TEMPORARY REROUTING OF TRUCK/PEDESTRIAN TRAFFIC CAN BE MADE FOR THE RESTRICTED AREAS

GENERAL NOTES:

1– CONTRACTOR SHALL SUBMIT (14 DAYS) PRIOR TO ANY ABOVE PHASING, A SCHEDULE OF EACH CONTRACT START/COMPLETION PHASE DATES.

2– ONLY ONE PHASE MAY BE WORKED OR SCHEDULED AT ANY TIMEFRAME.

3– EACH PHASE MUST BE COMPLETED BY THE CONTRACTOR AND ACCEPTED BY THE CONTRACTING OFFICER, BEFORE A NEW PHASE CAN BEGIN, TO INCLUDE LINE PAINTING.

TROWELED EPOXY FLOOR FINISH NOTES:

1 THE CONTRACTOR SHALL ACKNOWLEDGE THAT ALL EXISTING FLOOR CONDITIONS SHALL BE ADDRESSED, AS PER THE FLOOR SYSTEM MANUFACTURER'S REQUIREMENTS, AND DETAILS SHOWN ON THIS DRAWING. ALL CONDITIONS ARE NOT SHOWN ON THESE DRAWINGS. CONTRACTOR SHALL VISIT THE SITE AND REVIEW THE EXISTING FLOOR CONDITIONS AND ALL REQUIRED FLOOR SITUATIONS.

2 THE CONTRACTOR SHALL EMPLOY THE SERVICES OF THE MANUFACTURER TO INSTALL THE TROWELED-ON FLOOR SYSTEM.

3 CONTRACTOR SHALL PATCH AND REPAIR CONCRETE SLAB WITH MATERIALS APPROVED BY TROWELED EPOXY FLOOR SYSTEM MANUFACTURER.

4 CONTRACTOR SHALL PAINT YELLOW LINES ON FLOORING ON EACH SIDE OF WALKWAY AND AT ALL FIRE DESIGNATED AREAS.

5 CLEAN AND PREPARE CONCRETE FLOORS AS PER MANUFACTURER'S INSTRUCTIONS AND PROVIDE A 1/4" TROWELED "EPOXY" FLOOR FINISH. REPAINT YELLOW LINES ON NEW FINISH TO MATCH EXISTING.
SEE SECTIONS 2 THRU 5 ON THIS DRAWING.

SYMBOL	DESCRIPTION	DATE	APPROVAL

REVISION

TOBYHANNA ARMY DEPOT
DIRECTORATE OF PUBLIC WORKS
TOBYHANNA, PENNSYLVANIA

EPOXY FLOOR COATING
BUILDING 1C–BAY 6

FLOOR PLAN
WORK PHASING PLAN

CHECKED / TPAD PROJECT MANAGER	DRAWN / E. SEARFOSS / TPAD DRAFTSPERSON
CHECKED / CHIEF ENV. MGMT. DIV.	CHECKED / CHIEF UTILITIES & GROUNDS DIV.
CHECKED / CHIEF SAFETY DIV.	CHECKED / CHIEF FACILITIES MAINT. DIV.
CHECKED / CHIEF SECURITY DIV.	APPROVED / CHIEF ENGINEERING DIV.
CHECKED / CHIEF FIRE & EMER. SVCS.	APPROVED / COLONEL, COMMANDER
CHECKED / OPERATING ACTIVITY	X / PA. ONE CALL REGISTRATION NO.
DRAWN / A/E DRAFTSPERSON	APPROVED / A/E PROJECT MANAGER

DATE	SCALE	SHEET NO.	PROJECT NO.	DRAWING NO.
AUG 04	1/16"=1'-0"	A1 OF 2	PR 21-05	1C-1-154

PLOT DATE: 3 SEP 2004 PLOT SCALE: 1/16"=1'-0" COR: G. FUESHKO