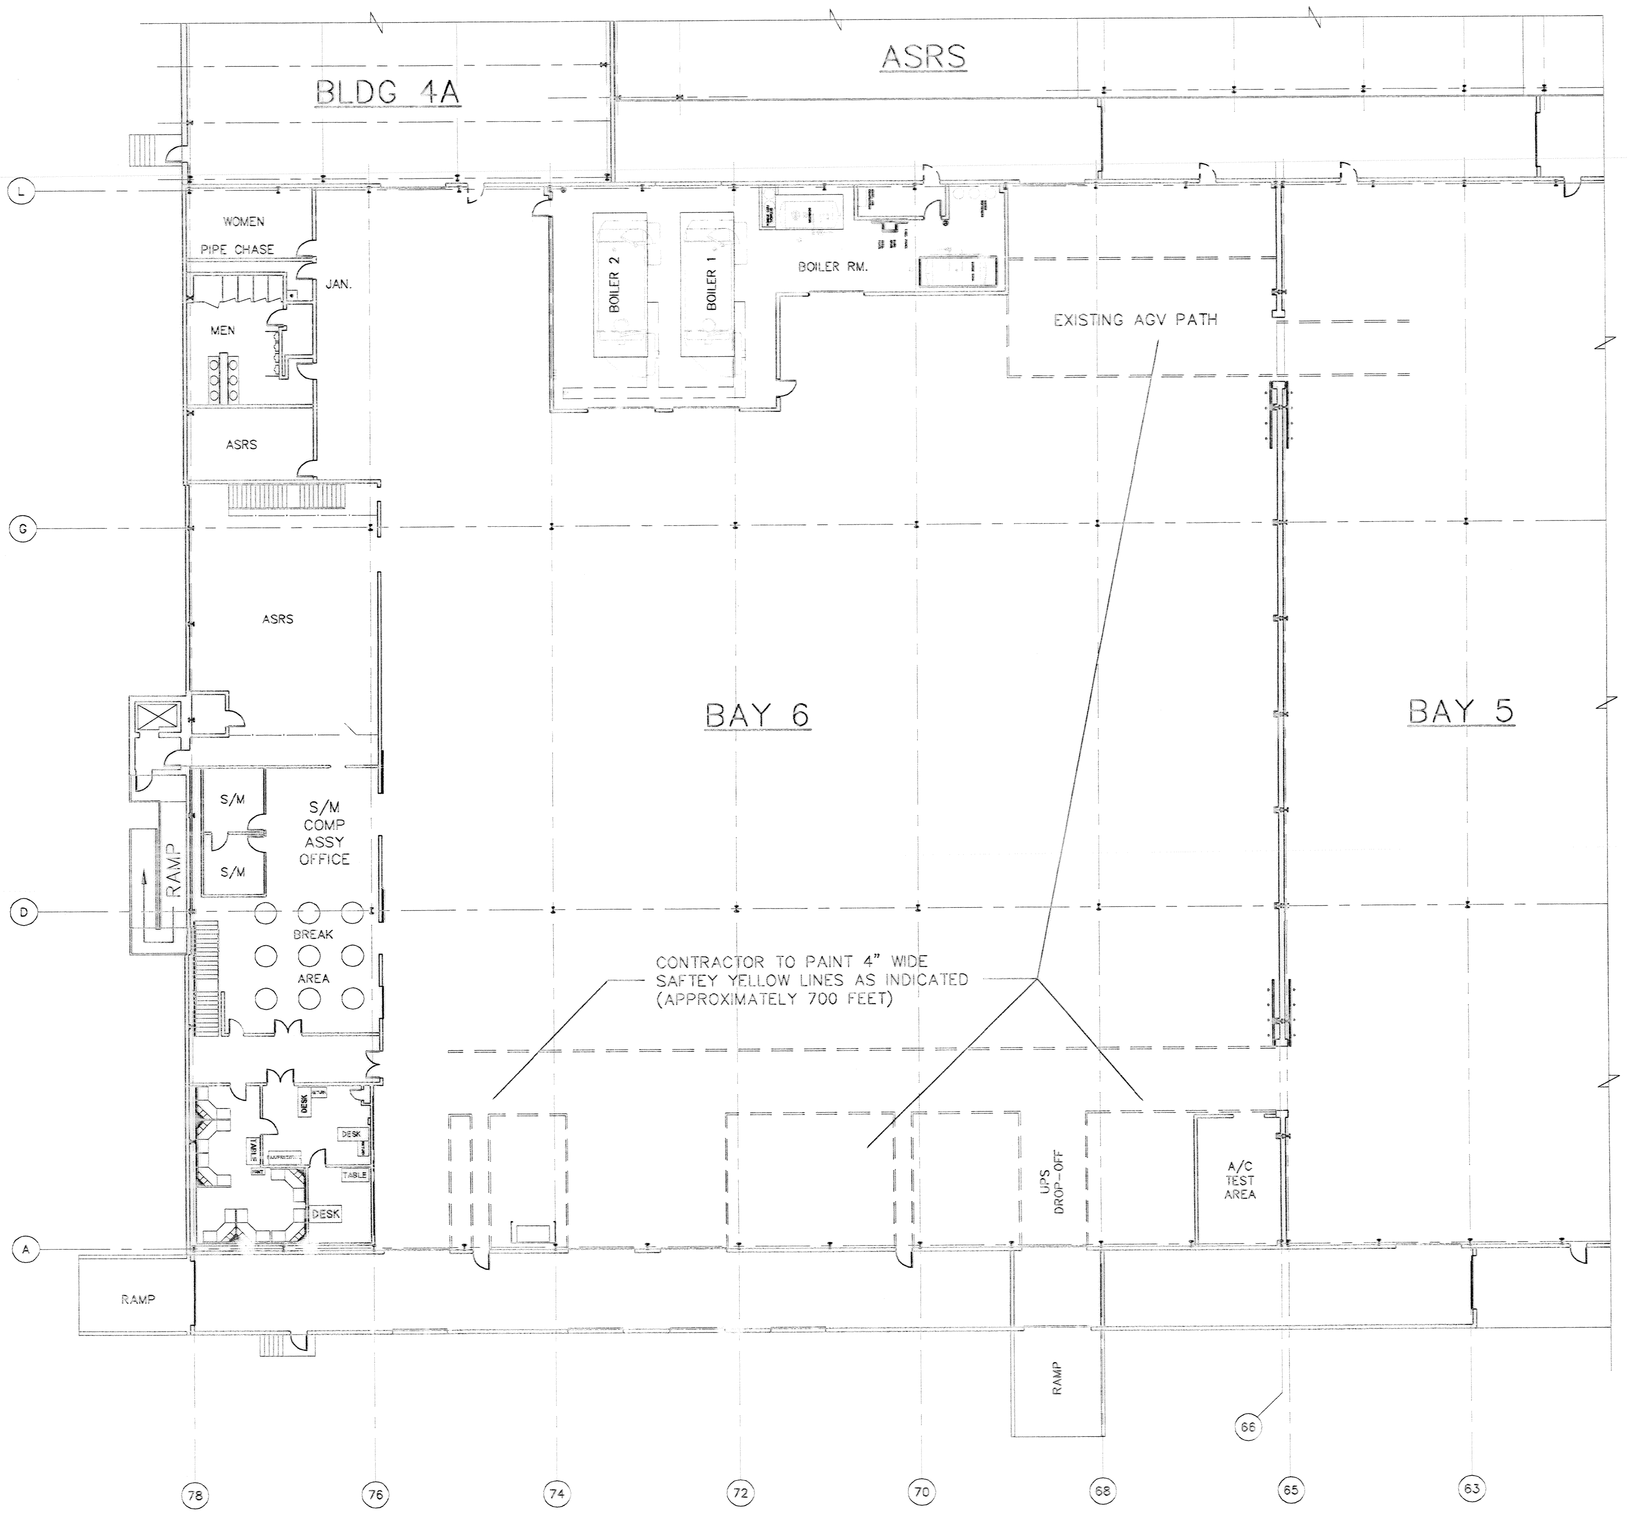

FLOOR PLAN – BUILDING NO. 1C, BAY 6

SCALE: 1/16"=1'-0"

PROJECT NORTH

SYMBOL	DESCRIPTION	DATE	APPROVAL
	REVISION		

TOBYHANNA ARMY DEPOT
DIRECTORATE OF PUBLIC WORKS
TOBYHANNA, PENNSYLVANIA

EPOXY FLOOR COATING
BUILDING 1C–BAY 6

FLOOR PLAN
LINE PAINTING PLAN

CHECKED: TYAD PROJECT MANAGER	DRAWN: E. SEARFOSS, TYAD DRAFTSPERSON		
CHECKED: CHIEF ENV. MGMT. DIV.	CHECKED: CHIEF UTILITIES & ENERGY DIV.		
CHECKED: CHIEF SAFETY DIV.	CHECKED: CHIEF FACILITIES MAINT. DIV.		
CHECKED: CHIEF SECURITY DIV.	APPROVED: CHIEF ENGINEERING DIV.		
CHECKED: CHIEF FIRE & EMER. SVCS.	APPROVED: COLONEL COMMANDER		
CHECKED: OPERATING AUTHORITY	X: P.E. ONE CALL REGISTRATION NO.		
DRAWN: A/E DRAFTSPERSON	APPROVED: A/E PROJECT MANAGER		

DATE	SCALE	SHEET NO.	PROJECT NO.	DRAWING NO.
AUG 04	1/16"=1'-0"	A2 OF 2	PR 21-05	1C-1-155

PLOT DATE: 3 SEP 2004 PLOT SCALE: 1/16"=1'-0" COR: G. FUESHKO