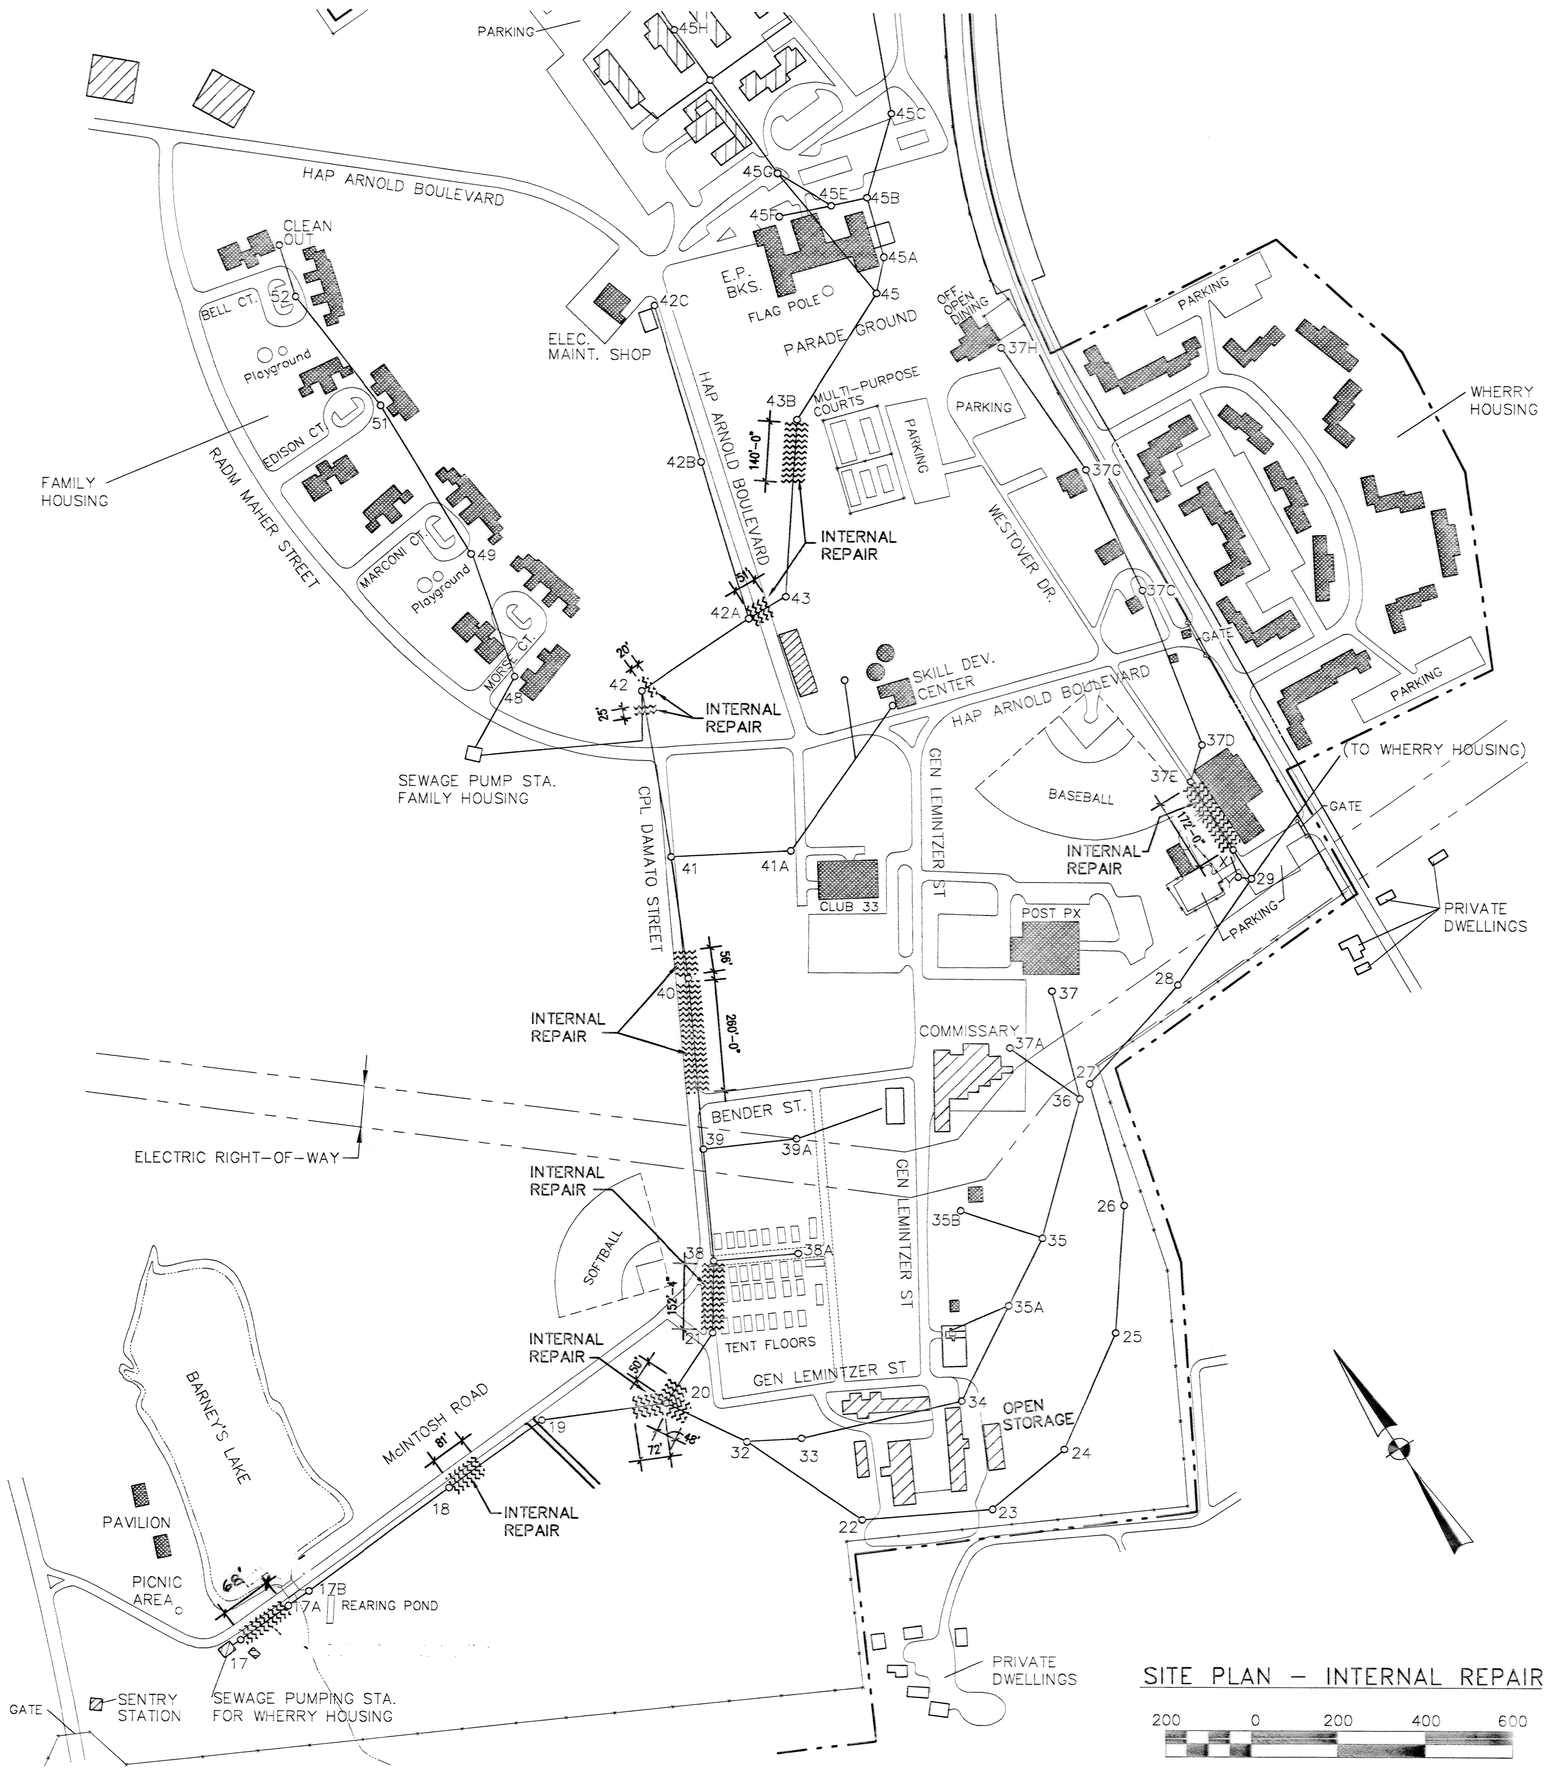

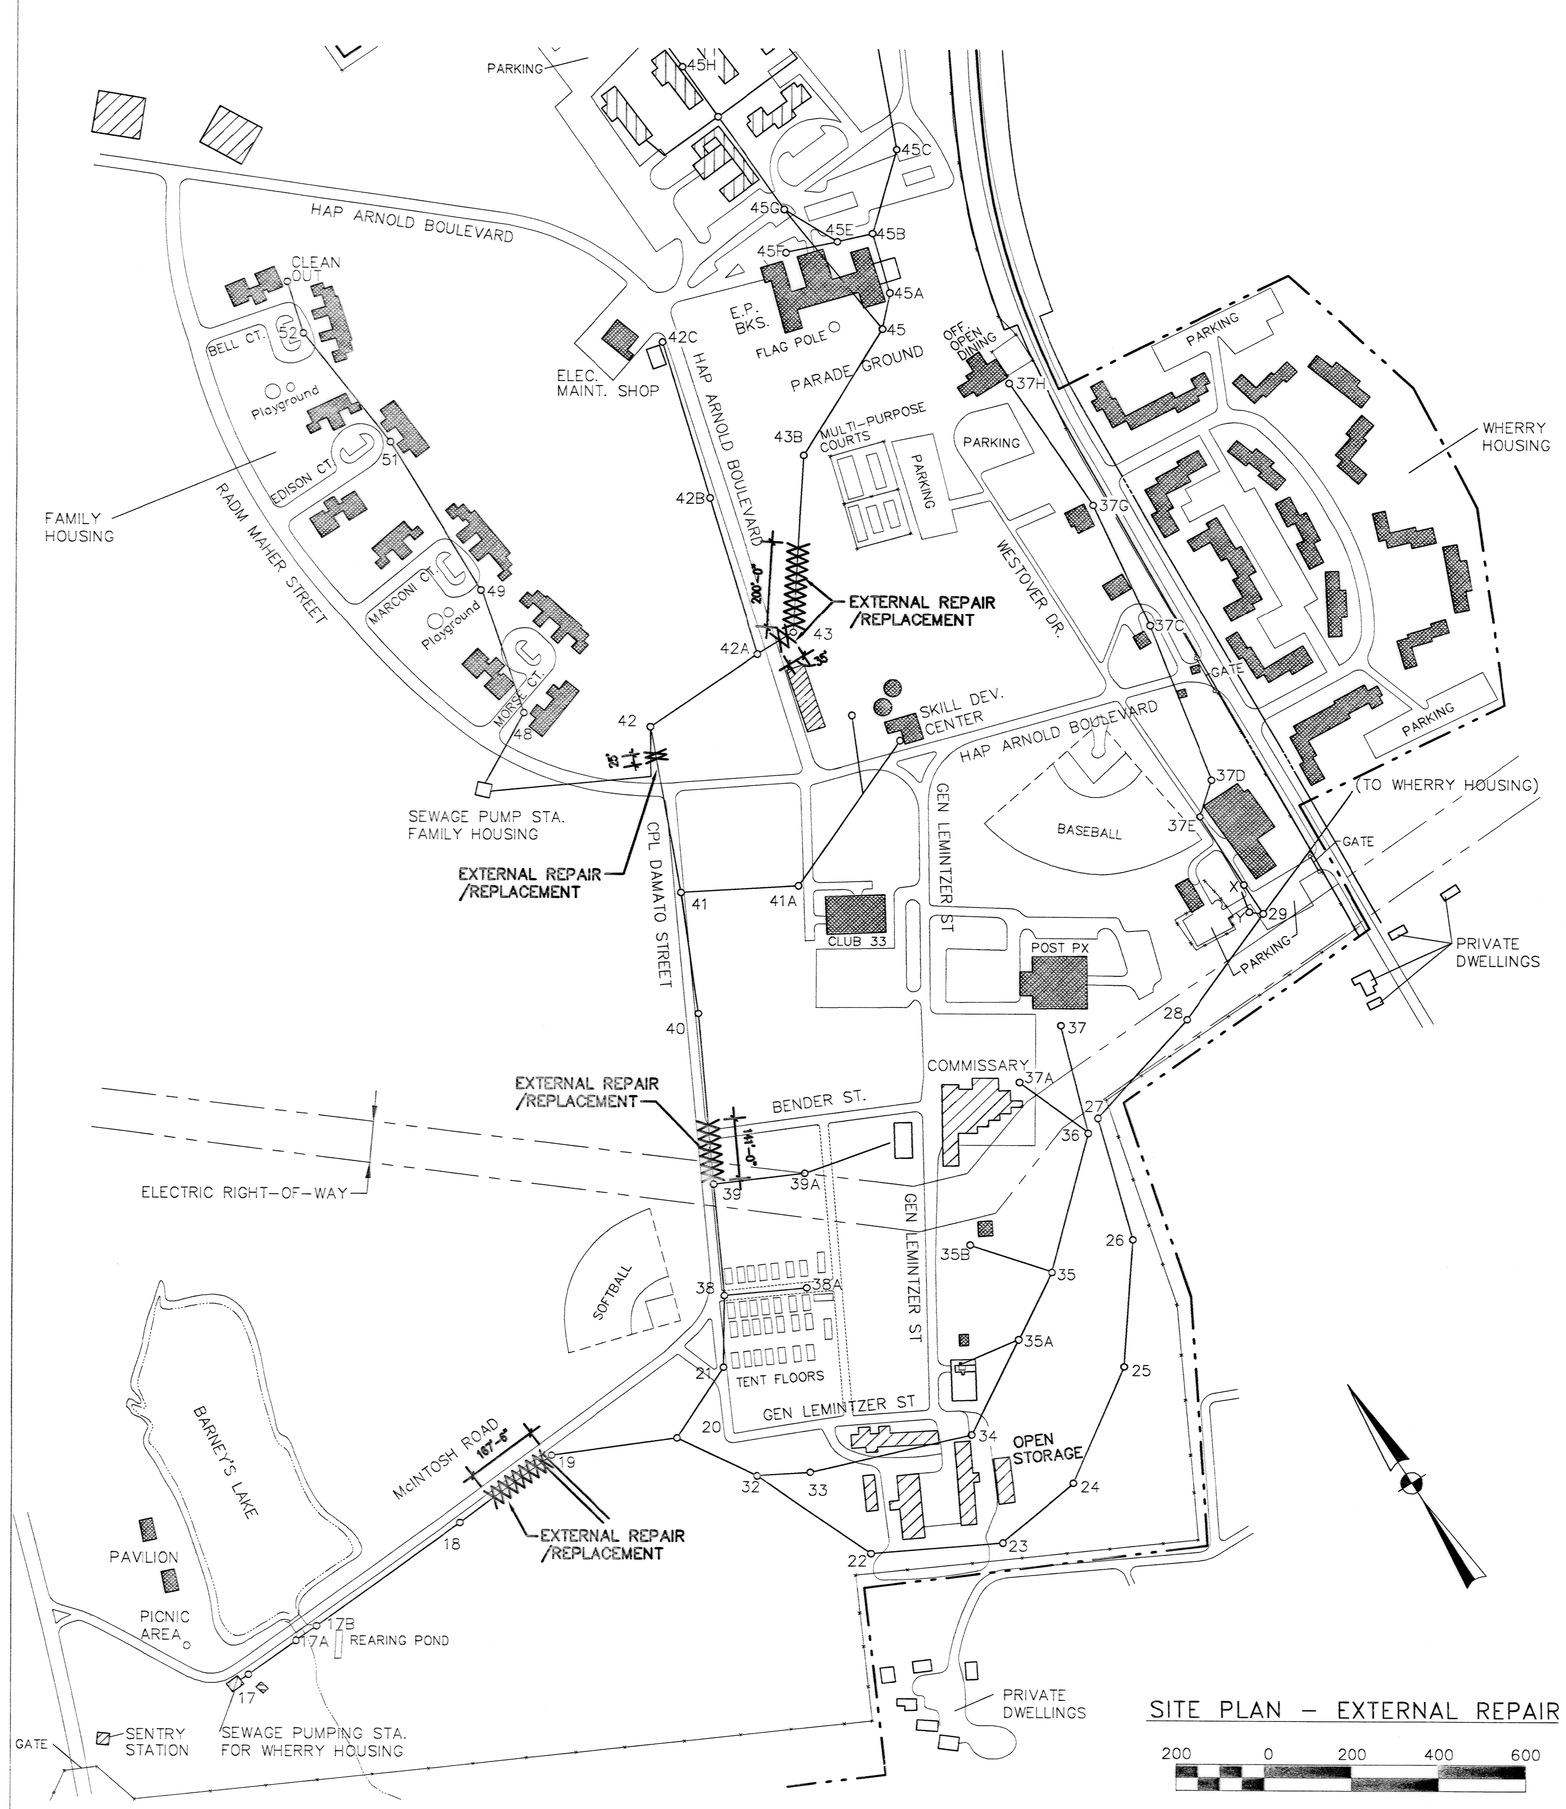

LEGEND

- PROPOSED NEW MANHOLE
- INTERNAL REPAIR/FOLD AND FORMED LINING
- EXTERNAL REPAIR/REPLACEMENT

GENERAL NOTES

1- CONTRACTOR SHALL PERFORM ALL WORK ON THIS PROJECT IN ACCORDANCE WITH OSHA CONSTRUCTION STANDARDS 29 CFR 1926. PARTICULAR ATTENTION SHALL BE PLACED ON STANDARDS REFERENCING TRENCHING, EXCAVATION, AND CONFINED SPACE ENTRY WORK.

SYMBOL	DESCRIPTION	DATE	APPROVAL
	REVISION		

TOBYHANNA ARMY DEPOT
DIRECTORATE OF PUBLIC WORKS
TOBYHANNA, PENNSYLVANIA

CHECKED TYAD PROJECT MANAGER	DRAWN E. SEARFOS TYAD DRAFTSPERSON
CHECKED CHIEF ENV. MGMT. DIV.	CHECKED CHIEF UTILITIES & GRNDS. DIV.
CHECKED CHIEF SAFETY DIV.	CHECKED CHIEF FACILITIES MAINT. DIV.
CHECKED CHIEF SECURITY DIV.	APPROVED CHIEF ENGINEERING DIV.
CHECKED CHIEF FIRE & EMER. SVCS.	APPROVED COLONEL, COMMANDER
CHECKED OPERATING ACTIVITY	X PA. ONE CALL REGISTRATION NO.
DRAWN A/E DRAFTSPERSON	APPROVED A/E PROJECT MANAGER

REPAIR SANITARY SEWER OLD AREA

FOLD & FORMED LINING PLAN AND EXTERNAL REPAIR/REPLACEMENT PLAN

DATE	SCALE	SHEET NO.	PROJECT NO.	DRAWING NO.
DEC 03	1"=200'	C1 OF 3	PR 19-04	C-8-39

PLOT DATE: 13 APRIL 2004 PLOT SCALE: 1"=200' COR: X