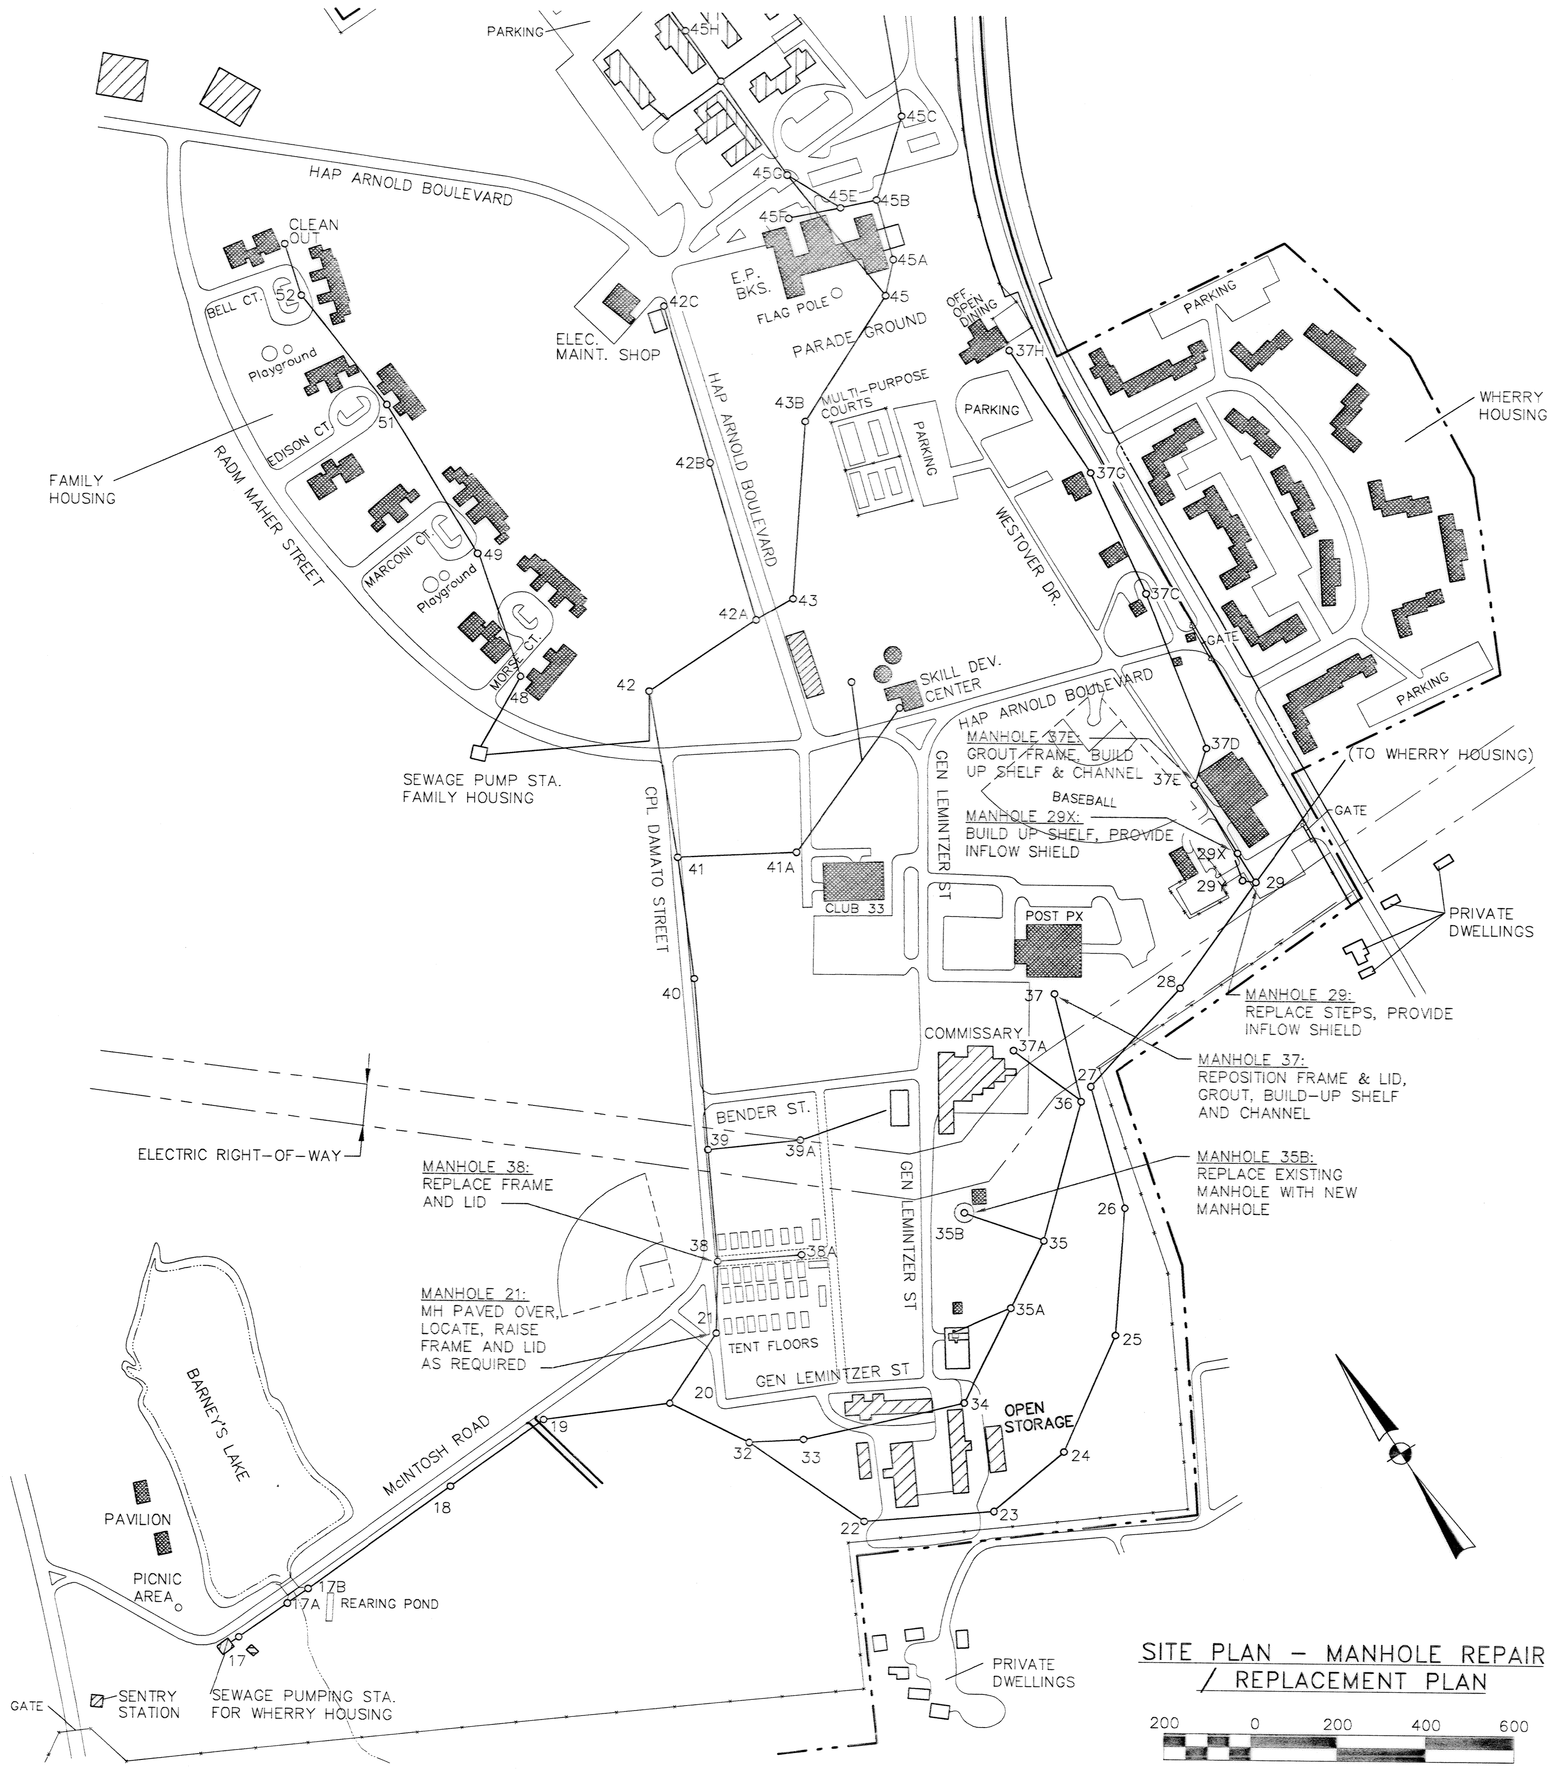

SITE PLAN – MANHOLE REPAIR / REPLACEMENT PLAN

LEGEND

- PROPOSED NEW MANHOLE
- INTERNAL REPAIR/FOLD AND FORMED LINING
- EXTERNAL REPAIR/REPLACEMENT

GENERAL NOTE

CONTRACTORS SHALL PREFORM ALL WORK ON THIS PROJECT IN ACCORDANCE WITH OSHA CONSTRUCTION STANDARDS 29 CFR 1926. PARTICULAR ATTENTION SHALL BE PLACED ON STANDARDS REFERENCING TRENCHING, EXCAVATION, AND CONFINED SPACE ENTRY WORK.

SYMBOL	DESCRIPTION	DATE	APPROVAL
	REVISION		

TOBYHANNA ARMY DEPOT
DIRECTORATE OF PUBLIC WORKS
TOBYHANNA, PENNSYLVANIA

REPAIR SANITARY SEWER OLD AREA

MANHOLE REPAIR / REPLACEMENT PLAN

CHECKED: TYAD PROJECT MANAGER	DRAWN: E. SEARFOS, TYAD DRAFTSPERSON
CHECKED: CHIEF ENV. MGMT. DIV.	CHECKED: CHIEF UTILITIES & GROUNDS DIV.
CHECKED: CHIEF SAFETY DIV.	CHECKED: CHIEF FACILITIES MAINT. DIV.
CHECKED: CHIEF SECURITY DIV.	APPROVED: CHIEF ENGINEERING DIV.
CHECKED: CHIEF FIRE & EMER. SVCS.	APPROVED: COLONEL, COMMANDER
CHECKED: OPERATING ACTIVITY	X: PA. ONE CALL REGISTRATION NO.
DRAWN: A/E DRAFTSPERSON	APPROVED: A/E PROJECT MANAGER

DATE	SCALE	SHEET NO.	PROJECT NO.	DRAWING NO.
DEC 03	1"=200'	C2 of 3	PR 19-04	C-8-40

PLOT DATE: 13 APRIL 2004 PLOT SCALE: 1"=200' COR: X